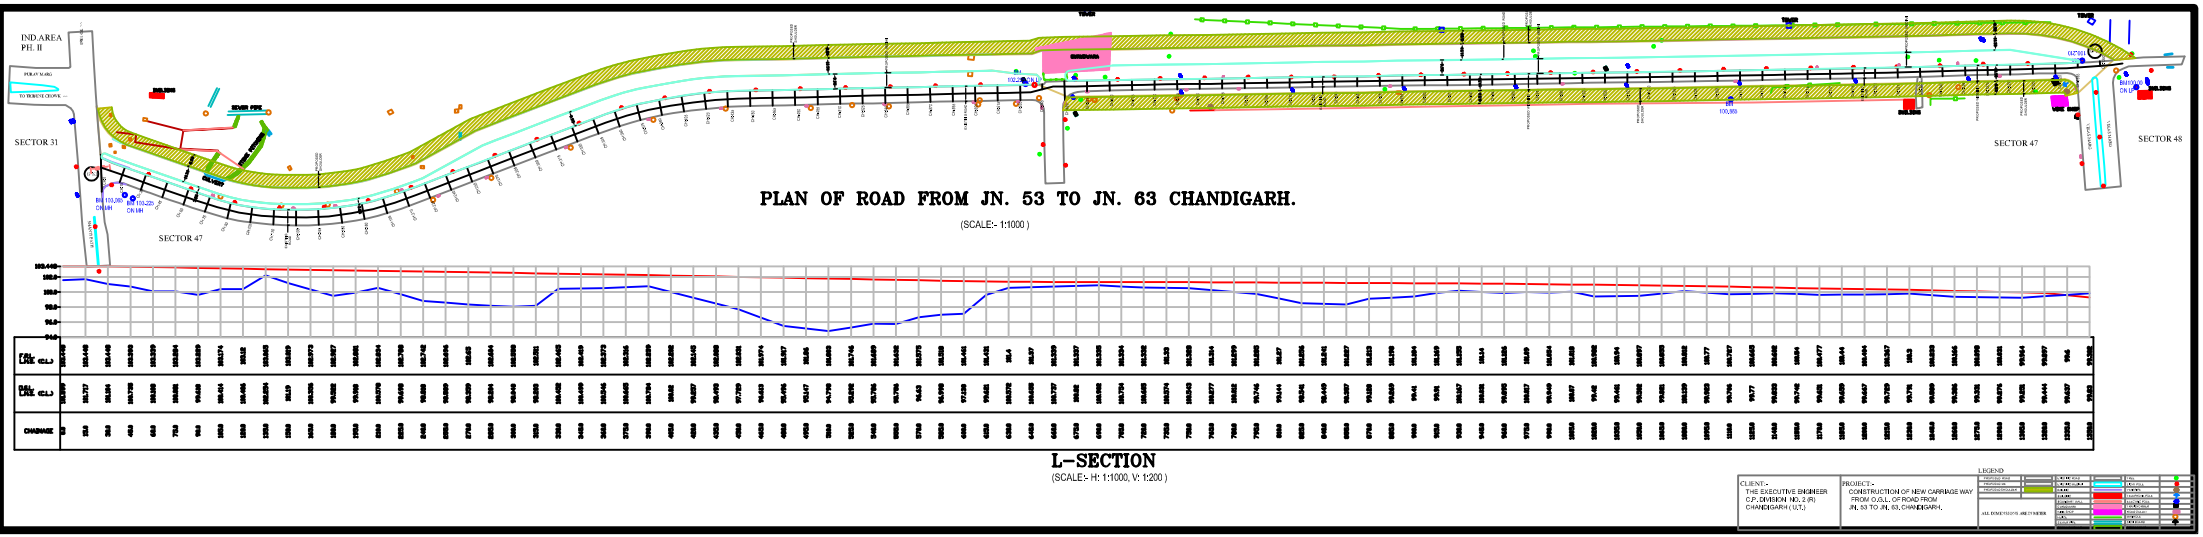
IND.AREA PH. II
SECTOR 31
SECTOR 47
SECTOR 47
SECTOR 48
PLAN OF ROAD FROM JN. 53 TO JN. 63 CHANDIGARH.
(SCALE:- 1:1000)
L-SECTION
(SCALE:- H: 1:1000, V: 1:200)
CHAINAGE
CLIENT :-
THE EXECUTIVE ENGINEER
C.P. DIVISION NO. 3 (R)
CHANDIGARH (U.T.)
PROJECT :-
CONSTRUCTION OF NEW CARRIAGE WAY
FROM C.L.L. OF ROAD FROM
JN. 53 TO JN. 63, CHANDIGARH.
LEGEND